Megha Engineering & Infrastructures Limited

MEGHA ENGINEERING & INFRASTRUCTURES LIMITED

WSP RWS BASTI-1273 (SIDDHARTH NAGAR)

STRATA CHART

Har Ghar Jal
Jal Jeevan Mission

Cover Agreement No. :-

Name of District:- Siddharthnagar

Scheme Name:- kudi

Block Name:- Domariyaganj

Name of Activity :-

Depth B.G.L.Meter	Boring Chart	Strata	Executed Assembly

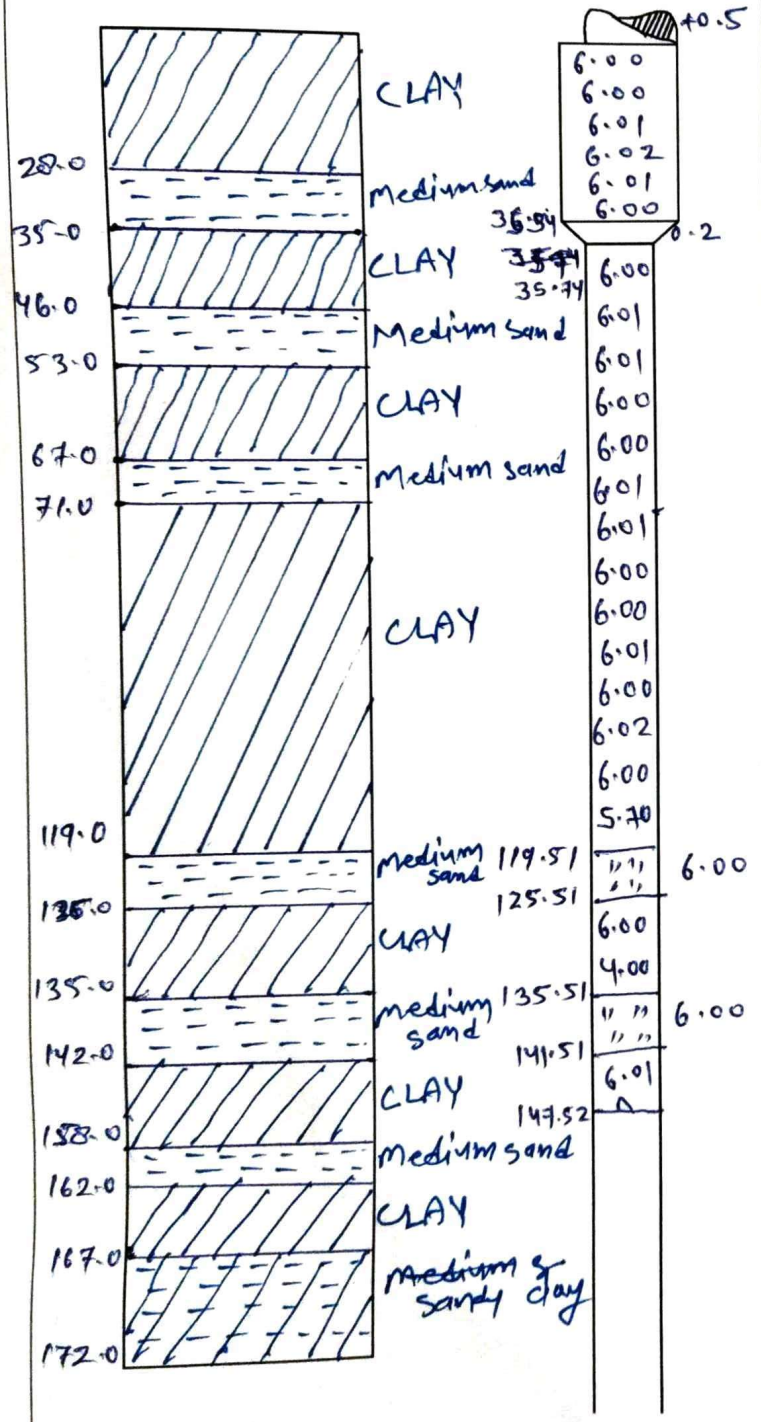

ASSEMBLY DETAILS

200 mm Dia housing pipe to	35.54	M		
200 x150mm reducer from	35.54	M to	35.74	M
150mm dia plain pipe from	35.74	M to	119.51	M
150mm dia slotted pipe from	119.51	M to	125.51	M
150mm dia plain pipe from	125.51	M to	135.51	M
150mm dia slotted pipe from	135.51	M to	141.51	M
150mm dia plain pipe from	141.51	M to	147.52	M
150mm dia slotted pipe from		M to		M
150mm dia plain pipe from		M to		M
150mm dia slotted pipe from		M to		M
150mm dia plain pipe from		M to		M
150mm dia slotted pipe from		M to		M
150mm dia plain pipe from		M to		M

Total Assembly- 147.52 M+AGL 0.5= 148.02 M

ABSTRACT

Date of Lowering-	16/12/2022	
LPM-	400 160	
Drilling Depth-	~~172.0~~	M
Assembly Lowered-	148.02	M
Housing Pipe-	36.04	M
Plain Pipe-	99.78	M
Slotted Pipe-	12.0	M
Reducer-	0.2	M

LOGGING REPORT

Date of Logging- 14-12-2022

Logging Depth- 167.0

28 - 35
46 - 53
67 - 71
119 - 126
135 - 142
158 - 162

MEIL TPI J.E. A.E.