meil
Megha Engineering & Infrastructures Limited

MEGHA ENGINEERING & INFRASTRUCTURE LIMITED

Name Of GP: Dhaurahara 710.01 | BLOCK: Khalilabad | DIST. - Sant Kabir Nagar

DEPTH OF STRATA M.B.G.L	PROPOSED LOWERED ASSEMBLY

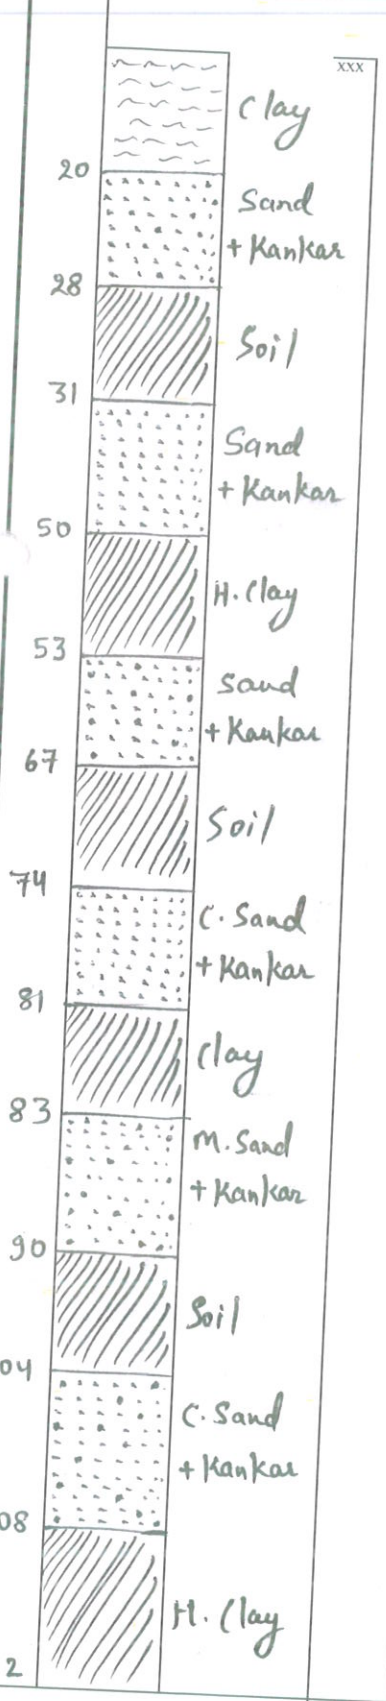

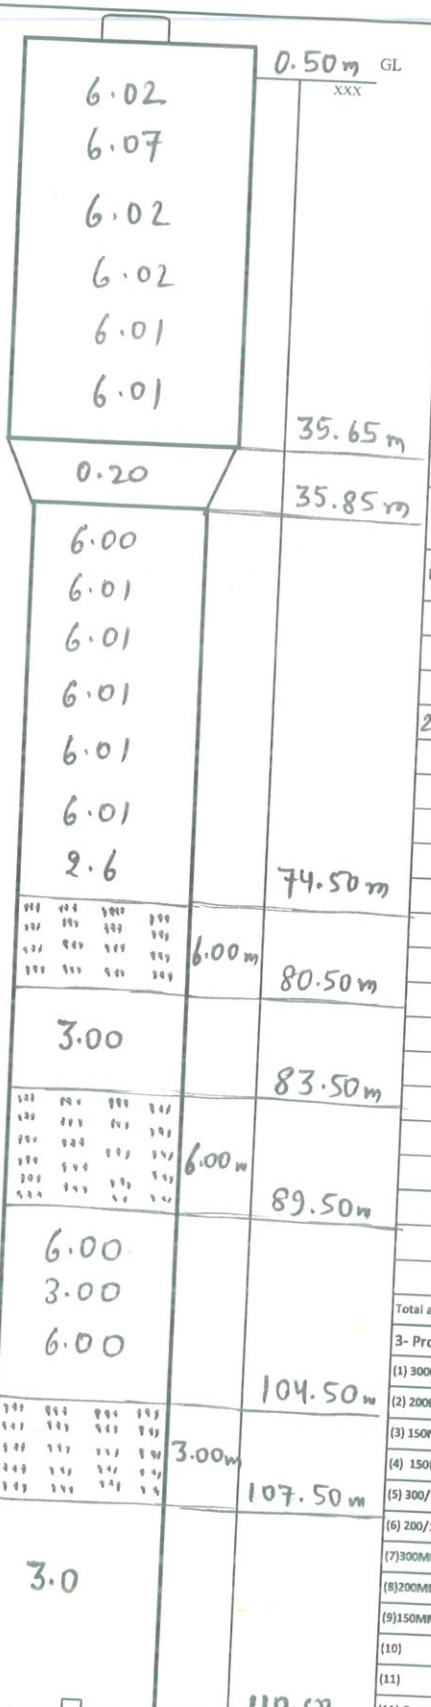

Total Depth-

AGL+0.50M +0.50

TOTAL Assembly - 111.00 m

DPR DETAILS

SL		
	Lowering Date -	24.11.2022
1	Tubewell Discharge in LPM	450 LPM
2	Drilling Depth 132 m	Di Dia- 550-40 m Dia- 500-92 m
3	Tubewell Assembly Size -	200 X 150

Depth Logged- Date of Logging -

Sl	Depth Range Mbgl	Thickness in Mtr.	Remarks.
1	20 - 28	8	
2	31 - 50	19	
3	53 - 67	14	
4	74 - 81	7	all good
5	83 - 90	7	
6	104 - 108	4	
7			
8			
9			

Note:- All Zones are intermixed with Kankar

ASSEMBLY DETAILS

200	mm Dia	Housing Pipe A.G.L		0.50		
200	mm Dia	Housing Pipe B.G.L		35.65 m		
200X150	mm Dia	Reducer	35.65		to	35.85 m
150	mm Dia	Plain	Pipe	35.85	to	74.50 m
150	mm Dia	Slotted	Pipe	74.50	to	80.50 m
150	mm Dia	Plain	Pipe	80.50	to	83.50 m
150	mm Dia	Slotted	Pipe	83.50	to	89.50 m
150	mm Dia	Plain	Pipe	89.50	to	104.50 m
150	mm Dia	Slotted	Pipe	104.50	to	107.50 m
150	mm Dia	Plain	Pipe	107.50	to	110.50 m
	mm Dia		Pipe		to	
	mm Dia		Pipe		to	
Total assembly- 110.50 Mtr. + A.G.L = 118.00

3- Proposed Assembly for lowering

(1) 300MM DIA MSERW HOUSING PIPE	=
(2) 200MM DIA MSERW HOUSING PIPE	= 36.15 m ✓
(3) 150MM DIA MSERW PLAIN PIPE	= 59.65 m ✓
(4) 150MM MSERW SLOTTED PIPE	= 15 m ✓
(5) 300/150 REDUCER	=
(6) 200/150 REDUCER	= 0.20 m
(7) 300MM DIA WELL CAP	=
(8) 200MM DIA WELL CAP	=
(9) 150MM DIA CENTRE GUIDE	=
(10) MM DIA BORE DIGGING	=
(11) MM DIA BORE DIGGING	=
(11) Gravel Packing	=

Total assembly- 111.00 m

MEIL (QC) | TPI (FICHTNER) | CLIENT(SWSM/UPJN)