OFFICE OF THE EXECUTIVE ENGINEER UNICEF PROJECT UNITE (E/M) UP JAL NIGAM SONEBHADRA

Completion plan of Bhilaura T.W. (Danti Group of Village W/s Scheme Under J.J.M.) Block –Chhanbay, District- Mirzapur.

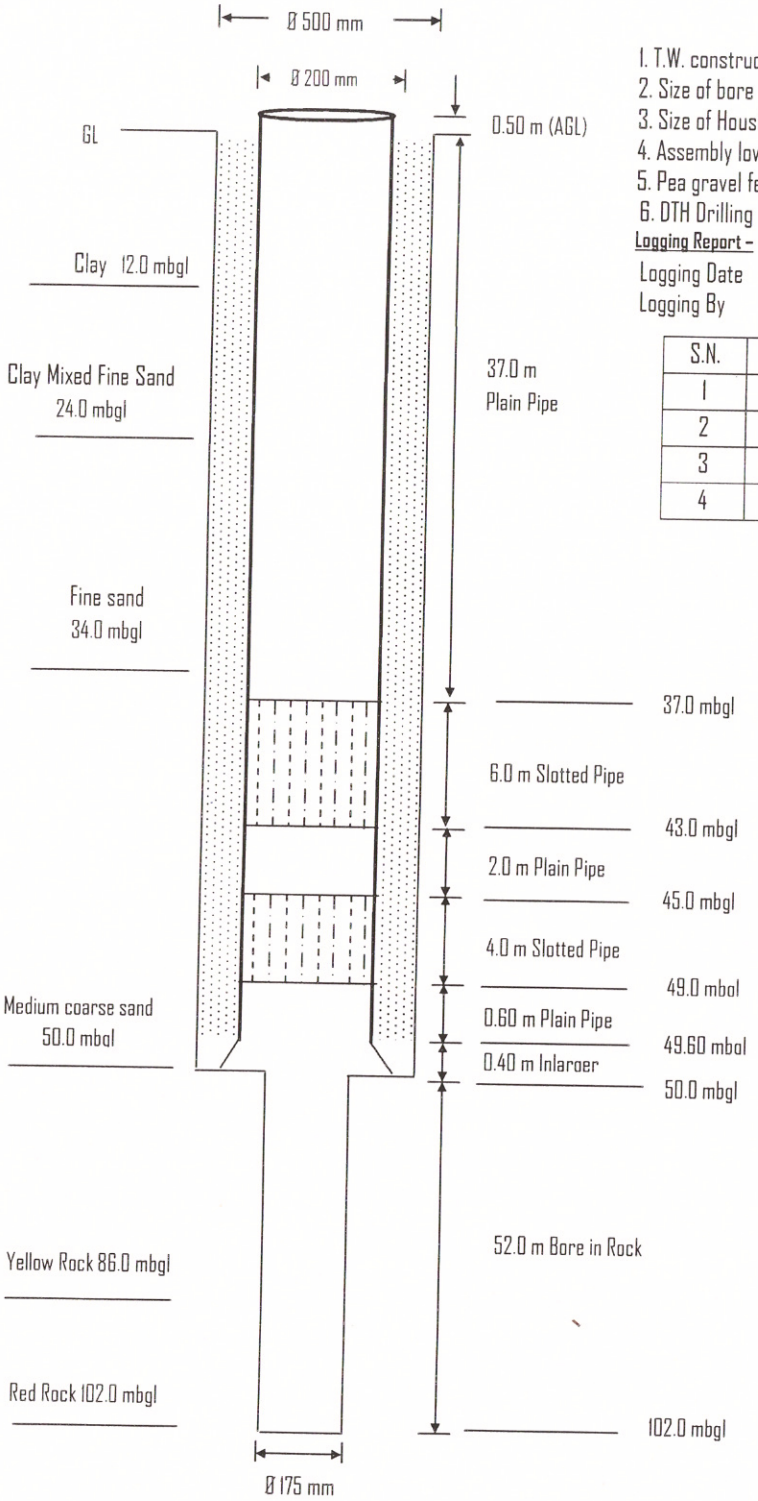

1. T.W. constructed by : **M/S RAMKY BABA, (J.V.)**
2. Size of bore : Dia. 500 x 175 mm
3. Size of Housing Pipe : Dia. 200 mm
4. Assembly lowered on : 28.06.2021
5. Pea gravel feed : 28.06.2021
6. DTH Drilling : 28.11.2021

Logging Report –

Logging Date : 21.06.2021
Logging By : Aqua Explore

S.N.	Depth Range in Mtr (B.G.L.)	Thickness(Mtr)	Remarks
1	23.00 To 28.00	5.00	Good
2	30.00 To 34.00	4.00	Good
3	37.00 To 43.00	6.00	Good
4	45.00 To 49.00	4.00	Good

(RAMKY BABA (J.V.)
Contractor

PMC

TPI

(M.K. Maurya)
Junior Engineer

(S.K. Yadav)
Assistant Engineer

(G.P. singh)
Executive Engineer