ACTUAL ASSEMBLY AND STRATA CHART AS PER LOGGING REPORT
M/s Welspun-Kaveri JV Lower Parel (West) Mumbai.

Under Jal Jeevan Mission

Proposed Discharge from Tubewell	:	1840	LPM
Proposed Discharge from Pump	:	1100	LPM

Name - **Sudhvai W/S Scheme ,Block-Deegh, District- Sant Ravidas Nagar**

STRATA			
S.No	BGL in Meter		Formation
	From	To	

Logging Report	
Date-26-02-2022	
Logging Depth in meter	144 m
Drilling Depth in meter	150 m

S.No	Depth Range(in Meter)		Thickness in meter	Remark
	From	To		
1	34	39	5	Good All
2	53	68	15	
3	77	99	22	
4	110	117	7	
5				
6				
7				
8				

Details

S .No.	Discription	Depth in meter
1	Depth of Bore 600 mm(in m)	60
2	Depth of Bore 500 mm (in m)	90
3	Drilling depth	150
4	Date of lowering	28-02-2022
5	Housing pipe 300 MM (in m)	54
6	Plain Pipe 200 MM (in m)	38.75
7	Slotted pipe Pipe 200 MM (in m)	30
8	Reducer 300x200 (in m)	0.25

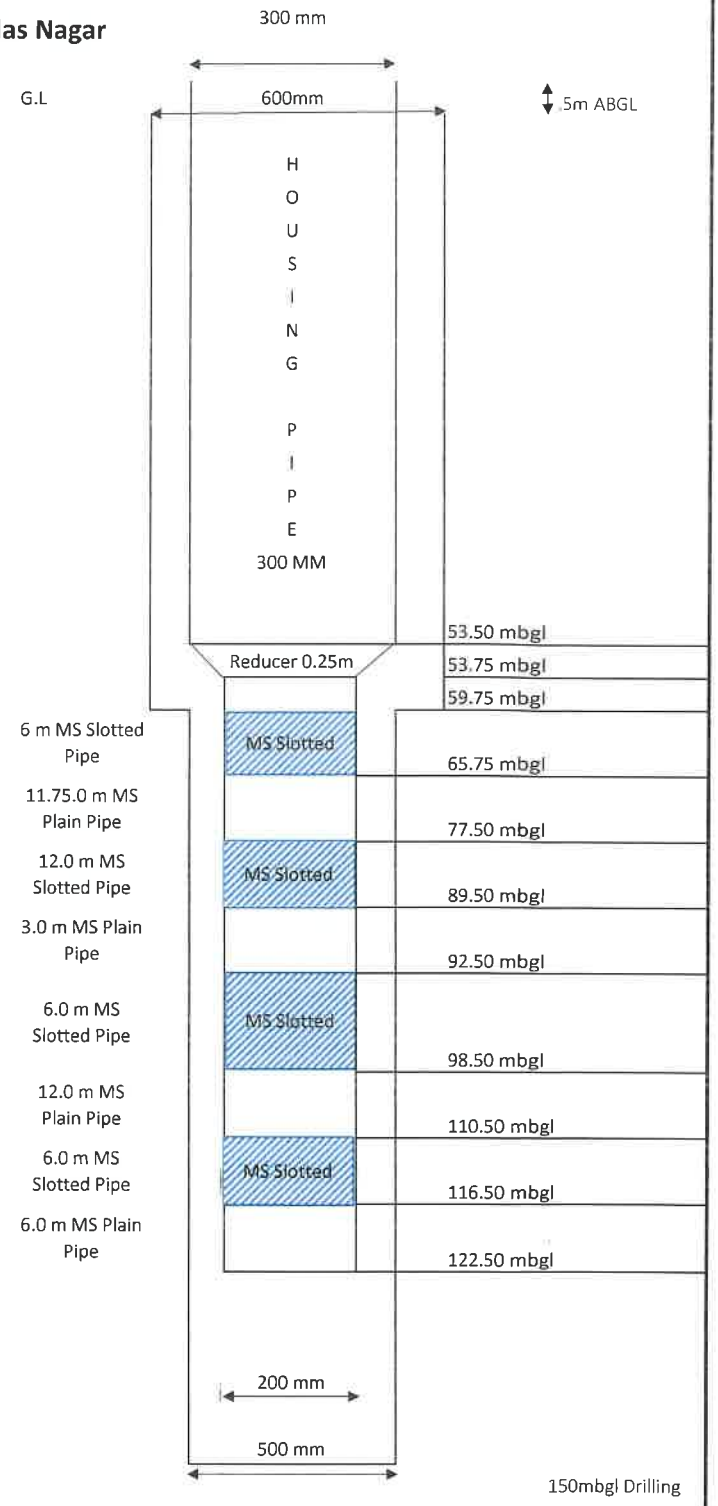

M/s Medhaj TEC. Con. PVT LTD

TPI AGENCY

M/S WELSPUN KAVERI-JV			G.P SINGH
Contractor	J.E.	A.E.	E.E