ACTUAL ASSEMBLY AND STRATA CHART AS PER LOGGING REPORT

M/s Welspun-Kaveri JV Lower Parel (West) Mumbai.

Under Jal Jeevan Mission

Proposed Discharge from Tubewell	:	1750	LPM
Proposed Discharge from Pump	:	1050	LPM

Name - **RAMAPUR W/S Scheme ,Block- AURAI , District- Sant Ravidas Nagar**

STRATA			
S.No	BGL in Meter		Formation
	From	To	

Logging Report	
Date- 08/11/2022	
Logging Depth in meter	120 m
Drilling Depth in meter	130 m

S.No	Depth Range(in Meter)		Thickness in meter	Remark
	From	To		
1	40	50	10	Good All
2	59	66	7	
3	68	81	13	
4	83	90	7	
5	95	108	13	
6	110	115	5	

Details

S .No	Description	Depth in meter
1	Depth of Bore 600 mm(in m)	60
2	Depth of Bore 500 mm (in m)	90
3	Drilling depth	150
4	Date of lowering	14-11-2022
5	Housing pipe 300 MM (in m)	54
6	Plain Pipe 200 MM (in m)	21
7	Slotted pipe Pipe 200 MM (in m)	36
8	Reducer 300x200 (in m)	0.25

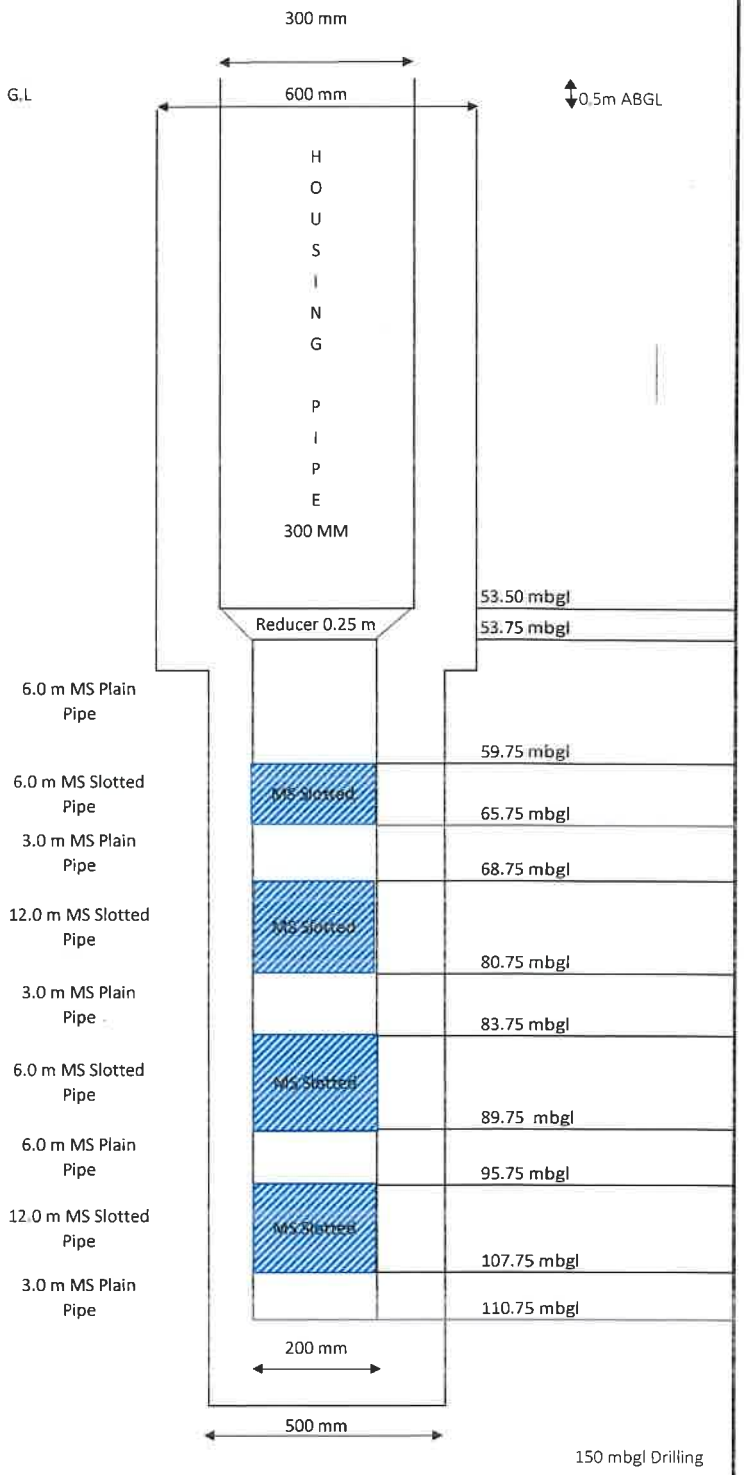

M/s Medhaj TEC. Con. PVT LTD
TPI AGENCY

Ajay Kumar

M/S WELSPUN KAVERI-JV
Contractor

J.E.

A.E.

G.P SINGH
E.E