BORE WELL DEVELOPMENT CHART (E/M)

SWSM/DWSM

NCC LTD.- GORAKHPUR (UP)

NAME OF THE DISTRICT- Gorakhpur.
NAME OF THE BLOCK- Ramkola. Sahjanwa.
NAME OF THE GRAM PANCHAYAT- Ranideeh.
NAME OF THE VILLAGE-

TYPE OF RIG M/C- Rc/DC.
SIZE OF BORE- 550 X 500.
STATIC WATER LEVEL-
J.E Incharge_____ A.E Incharge Babban yadav.

Discharge- 500 LPM.

DEPTH B.G.L IN METER	BORING CHART	STRATA
0M		Clay.
30.4M		Medium Sand
37.6M		Sandy clay.
40.5M		Medium to Fine sand.
44.6M		clay with Kankar.
56.3M		Medium Sand
69.7M		hard clay.
73.4M		Fine Sand. With Kankar.
83.5M		hard clay.
95.5M		Medium Sand
100.6M		Soft clay.
103.2M		Coarse Sand.
110.7M		clay with Kankar.
115.3M		Medium Sand.
125.6M		Sandy clay.
127.1M		Medium Sand.
131.5M		Sandy clay With Kankar.
137.3		Medium Sand.
145.7M		clay.
154M		

EXECUTED ASSEMBLY

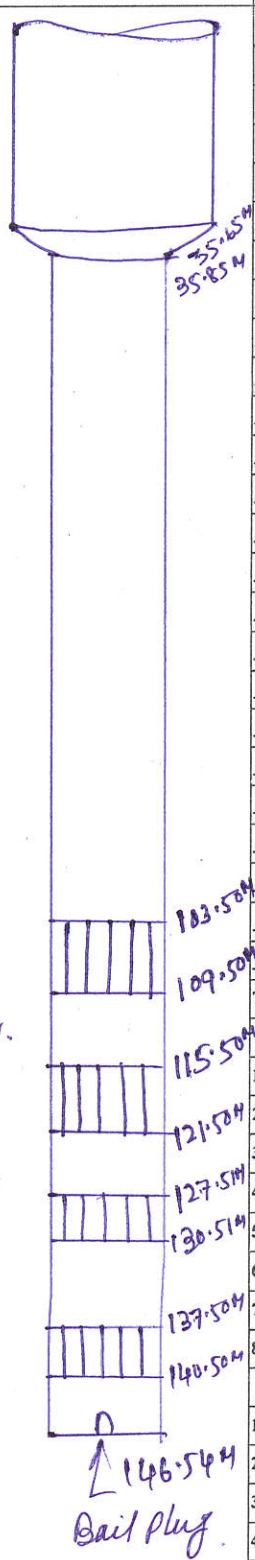

ASSEMBLY DETAILS

300	mm Dia Housing Pipe A.G.L=	.5		m
200	mm Dia Housing Pipe	0 m to	35.65	m
200	mm Dia Reducer	35.65 m to	35.85	m
150	mm Dia Blind pipe	35.85 m to	103.50	m
150	mm Dia Slotted pipe	103.50 m to	109.50	m
150	mm Dia Blind pipe	109.50 m to	115.50	m
150	mm Dia Slotted pipe	115.50 m to	121.50	m
150	mm Dia Blind pipe	121.50 m to	127.51	m
150	mm Dia Slotted pipe	127.51 m to	130.51	m
150	mm Dia Blind pipe	130.51 m to	137.50	m
150	mm Dia Slotted pipe	137.50 m to	140.50	m
150	mm Dia Blind pipe	140.50M m to	146.54	m

_____ mm Dia _____ pipe _____ m to _____ m (×10 blank rows)

Total Assembly= 146.54 m + A.G.L (m) = 147.04 m

ABSTRACT

1.Drilling Started-
2.Drilling Completed/Lowering- 21|10|22
3.Drilling Depth (m)- 154m AL
4.Assembly Lowered (m)- 147.04.
5.Housing Pipe (m)- 36.15
6.Plain Pipe(m)- 92.69.
7.Slotted Pipe(m)- 18.
8.Reducer(m)- 0.20.

LOGGING REPORT

1- 30 - 37 = 7M
2- 40 - 44 = 4M
3- 56 - 69 = 13M
4- 73 - 83 = 10M
5- 95 - 100 = 5M
6- 103 - 110 = 7M =
7- 115 - 125 = 10M =
8- 127 - 131 = 4M =
9- 137 - 145 = 8M =
10-

SOUND TEST-
VERTICALITY TEST-

NCC LTD	J.E & A.E	P.M.C/T.P.I.A	E.E
Niranjan	Akm		