ACTUAL ASSEMBLY AND STRATA CHART AS PER LOGGING REPORT

M/s Welspun-Kaveri JV Lower Parel (West) Mumbai.

Under Jal Jeevan Mission

Proposed Discharge from Tubewell	2840	LPM
Proposed Discharge from Pump	1700	LPM

Name - **Musilatpur W/S Scheme ,Block- Bhadohi , District- Sant Ravidas Nagar**

STRATA

S.No	BGL in Meter		Formation
	From	To	

Logging Report

Date- 19/04/2022

Logging Depth in meter	140 m
Drilling Depth in meter	150 m

S.No	Depth Range(in Meter)		Thickness in meter	Remark
	From	To		
1	35	48	13	Good All
2	52	65	13	
3	79	92	13	
4	94	107	13	
5	117	130	13	
6			0	
7			0	
8				

Details

S .No.	Discription	Depth in meter
1	Depth of Bore 600 mm(in m)	60
2	Depth of Bore 500 mm (in m)	90
3	Drilling depth	150
4	Date of lowering	22-04-2022
5	Housing pipe 300 MM (in m)	54
6	Plain Pipe 200 MM (in m)	45
7	Slotted pipe Pipe 200 MM (in m)	36
8	Reducer 300x200 (in m)	0.25

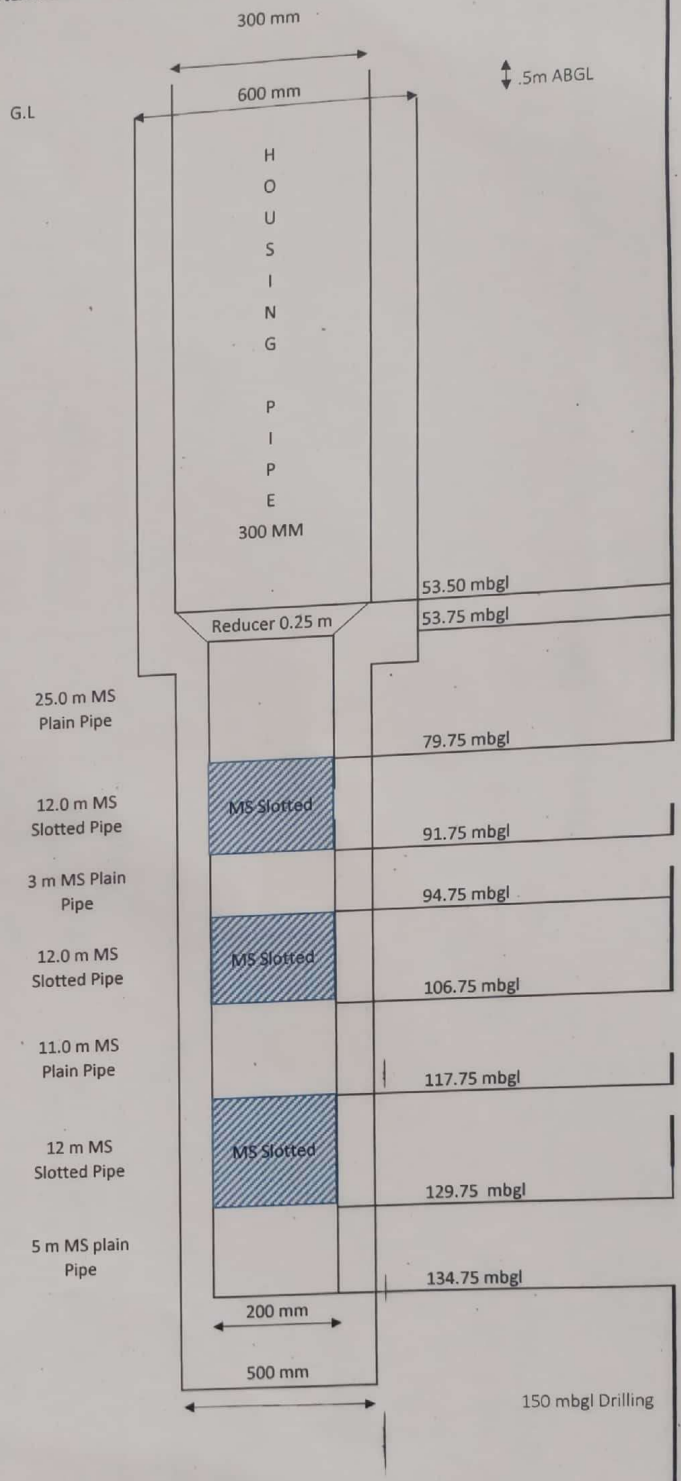

M/s Medhaj TEC. Con. PVT LTD
TPI AGENCY

M/S WELSPUN KAVERI-JV
Contractor

J.E.

A.E.

G.P SINGH
E.E

Scanned with CamScanner