JCIS (INDIA) LIMITED

QUALITY MANAGEMENT SYSTEM
IMC/232221F/00023

DEPTH OF STRATA

PROPOSED ASSEMBLY DETAILS

Dastampur (Nidhouli Kalan)

DPH DETAILS:

SL		
1	Lowering Date	06/03/2023
2	Water Discharge in LPM	280 LPM
3	Bore well Drilling	110MTR
4	Drilling Depth 500MM Dia	110m / 600MM Dia
5	Tube Well Assembly	
6	400MM Dia / 250MM Dia / 150MM Dia	

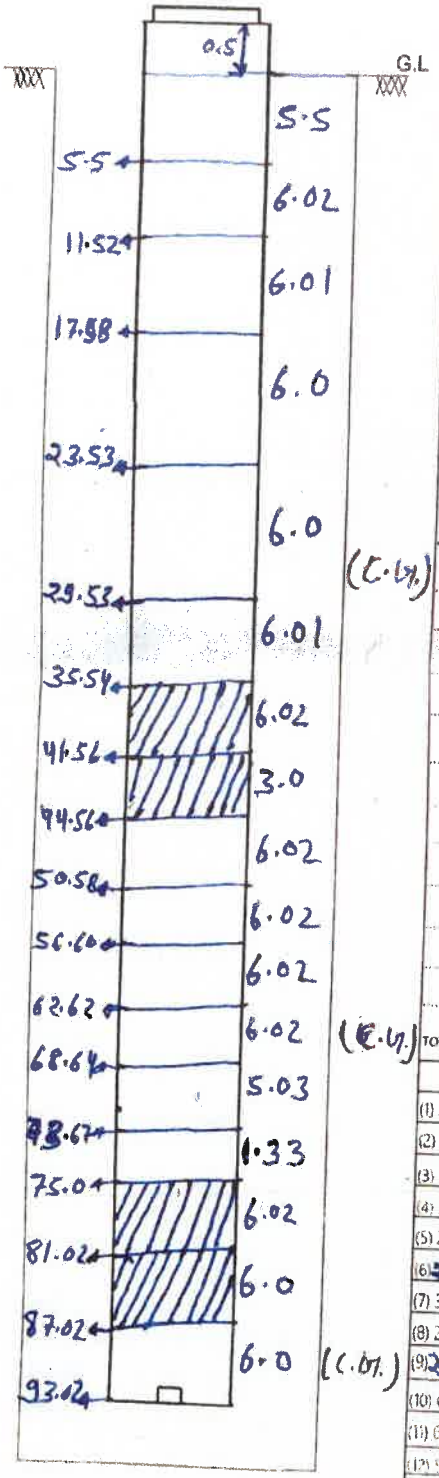

1.- LOGGING REPORT

Depth Logged- MBGL Date of Logging

SL	Depth Range MBGL	Thickness in Mtr.	Remarks
1	35 - 45	10	
2			
3	75-87	12	
4			
5			
6			
7			
8			
9			
10			
11			

ASSEMBLY DETAILS

200 MM m.m Dia Housing Pipe A.G.L 0.5M m

____ m.m Dia Housing Pipe m

m.m Dia Reducer Pipe to m

m.m Dia Pipe to m

m.m Dia Pipe to m

m.m Dia Pipe to m

m.m Dia Pipe to m

m.m Dia Pipe to m

m.m Dia Pipe to m

m.m Dia Pipe to m

m.m Dia Pipe to m

m.m Dia Pipe to m

TOTAL ASSEMBLY= ____ m+ A.G.L(m)= ____ m

3.- Proposed Assembly for Lowering

(1) 300MM DIA MSERW PLAIN PIPE =	
(2) 200 MM DIA MSERW PLAIN PIPE =	71.98 m
(3) 150MM DIA MSERW PLAIN PIPE =	
(4) 300/150 MM DIA REDUCER =	
(5) 200/150 MM DIA REDUCER =	
(6) 200MM DIA MSERW SLOTTED PIPE =	21.04
(7) 300 MM DIA WELL CAP =	
(8) 200MM WELL CAP =	1
(9) 200MM DIA CENTER GUIDE =	3
(10) GRAVEL PACKING =	
(11) 600 MM DIA BORE DIGGING =	18.644 Cum
(12) 500 MM DIA BORE DIGGING =	
TOTAL ASSEMBLY =	0.5M + 93.02 = 93.52M

TPI

CLIENT (UPJN)

Lowering work executed as per assembly chart