BORE WELL DEVELOPMENT CHART (E/M)

SWSM/DWSM

NCC LTD.- GORAKHPUR (UP)

NAME OF THE DISTRICT- GORAKHPUR.
NAME OF THE BLOCK- BELGHAT
NAME OF THE GRAM PANCHAYAT- BALUA-BHAWANI
NAME OF THE VILLAGE-

TYPE OF RIG M/C- RG
SIZE OF BORE- 600/500
STATIC WATER LEVEL- 12m
J.E Incharge_____ A.E Incharge_____

DEPTH B.G.L IN METER	BORING CHART	STRATA
0M		
6.1M		Concrete clay.
12.M		Clay.
18M		Sandy clay.
25m		medium sand.
30m		Concrete clay.
		medium sand.
50m		Concrete clay.
55m		medium Sand.
60m		Clay.
73m		medium Sand.
82m		Concrete clay.
86m		medium Sand.
97m.		Sandy clay.
120m		medium Sand.
135m		Concrete clay.
140m.		Concrete sand.
150m		
160M		

EXECUTED ASSEMBLY

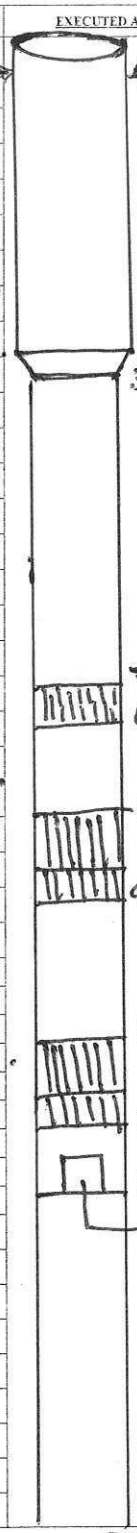

ASSEMBLY DETAILS

300	mm Dia	Housing Pipe	A.G.L= 0.50	m
300	mm Dia	Housing Pipe	m to 35.95	m
300/150	mm Dia	Reducer	35.45 m to 35.65	m
150	mm Dia	blind pipe	35.65 m to 75.50	m
150	mm Dia	slotted pipe	75.50 m to 81.54	m
150	mm Dia	blind pipe	81.54 m to 87.54	m
150	mm Dia	slotted pipe	87.54 m to 96.57	m
150	mm Dia	blind pipe	96.57 m to 122.55	m
150	mm Dia	Slotted pipe	122.55 m to 131.62	m
150	mm Dia	blind pipe	131.62 m to 137.60	m
	mm Dia	pipe	m to	m
	mm Dia	pipe	m to	m
Total Assembly= 137.6 m + A.G.L (m) = 0.50 m = 138.10m.

ABSTRACT

1.Drilling Started-	4-9-2021
2.Drilling Completed/Lowering-	15-9-2021
3.Drilling Depth (m)-	160 MTR
4.Assembly Lowered (m)-	138.10 MTR
5.Housing Pipe (m)-	35.95 MTR
6.Plain Pipe(m)-	70.07 MTR
7.Slotted Pipe(m)-	24.14 MTR
8.Reducer(m)-	0.20 MTR

LOGGING REPORT

1- 20-25 - 5m
2- 30-50 - 20m
3- 55-60 - 5m
4- 75-82 - 7m
5- 87-97 - 10m
6- 122-135 - 13m.
7-
8-
9-
10-

SOUND TEST- Found OK
VERTICALITY TEST- C L Found Ok.

NCC LTD. PIN 273002 GORAKHPUR. U.P.

J.E & A.E | P.M.C.P.I.A | E.E