JMC PROJECTS (INDIA) LIMITED

QUALITY MANAGEMENT SYSTEM
JMC/232221F/00023 R0

DEPTH OF STRATA

PROPOSED ASSEMBLY DETAILS

UP- Sirsa tippu (mathera)

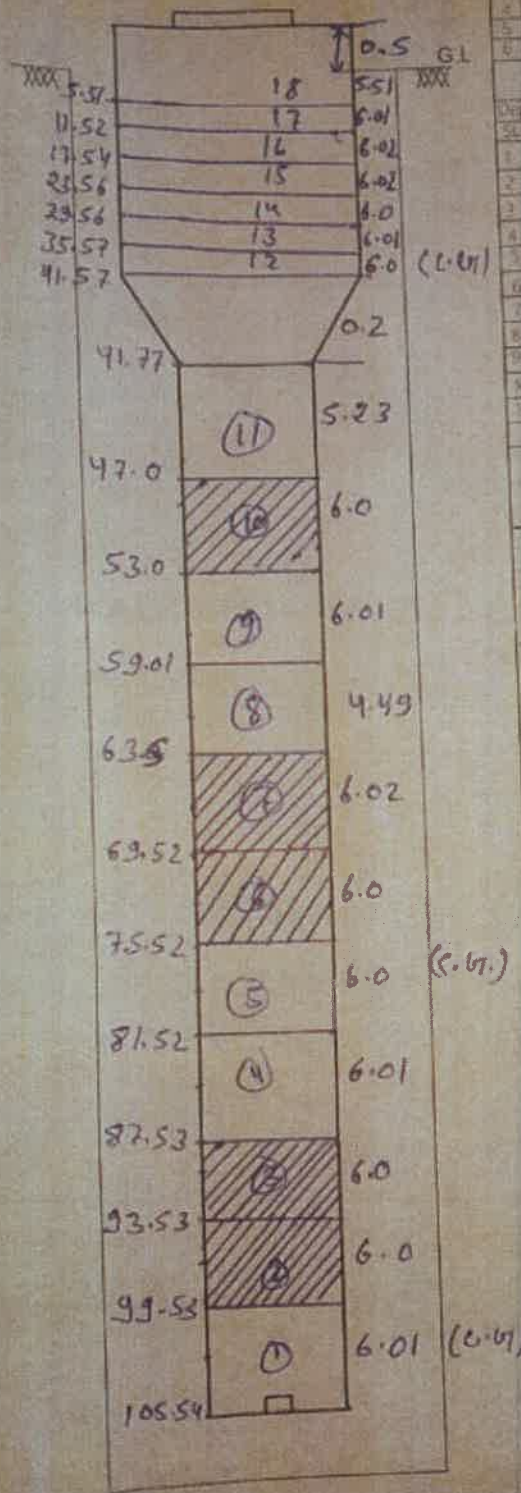


| | | |
|---|---|---|
| SL | Drilling Date: 03/02/2023 | |
| 1 | Water Discharge in LPM: 760 LPM | |
| 2 | Bore Well Depth: 120 mtr. | |
| 3 | Drilling Depth Bounded Dia: 7.5M | 400MM Dia: 45M |
| 4 | Tube Well Assembly: | |
| 5 | 400MM Dia ✓ | 300MM Dia ✓ 150MM Dia |
| 6 | | |

## 1.- LOGGING REPORT

| SL | Depth Logged Range | Date of Logging: Thickness in Mtr | Remarks |
|---|---|---|---|
| 1 | 47-53 | 06M | |
| 2 | | | |
| 3 | 60-77 | 17M | |
| 4 | | | |
| 5 | 85-100 | 15M | |
| 6 | | | |
| 7 | | | |
| 8 | | | |
| 9 | | | |
| 10 | | | |
| 11 | | | |

## ASSEMBLY DETAILS

m.m Dia Housing Pipe A.G.L 0.5M m

m.m Dia Housing Pipe m

m.m Dia Reducer Pipe to m

m.m Dia Pipe to m

m.m Dia Pipe to m

m.m Dia Pipe to m

m.m Dia Pipe to m

m.m Dia Pipe to m

m.m Dia Pipe to m

m.m Dia Pipe to m

m.m Dia Pipe to m

m.m Dia Pipe to m

TOTAL ASSEMBLY = m+ A.G.L m+ m

## 3.- Proposed Assembly for Lowering

| | |
|---|---|
| (1) 300MM DIA MSERW PLAIN PIPE = | 42.07M |
| (2) 200 MM DIA MSERW PLAIN PIPE = | 33.75M |
| (3) 150MM DIA MSERW PLAIN PIPE = | |
| (4) 300 MM DIA REDUCER = | 1, length (0.2M) |
| (5) 200/150 MM DIA REDUCER = | |
| (6) MM DIA MSERW SLOTTED PIPE = | 30.02M |
| (7) 300 MM DIA WELL CAP = | 1 |
| (8) 200MM Well CAP = | |
| (9) MM DIA CENTER GUIDE = | 3. |
| (10) GRAVEL PACKING = | 2219.32 CUM. |
| (11) 600 MM DIA BORE DIGGING = | |
| (12) 500 MM DIA BORE DIGGING = | |
| TOTAL ASSEMBLY = | 0.5+41.57+63.77+0.2=106 |

TPI

CLIENT (UPJN)

Lowering work executed as per assembly chart

SHOT ON REDMI 7
AI DUAL CAMERA