QUALITY MANAGEMENT SYSTEM

JMC/232221F/00023 R0

DEPTH OF STRATA

PROPOSED ASSEMBLY DETAILS

GP → Moh Kampur

Block → Jaithara

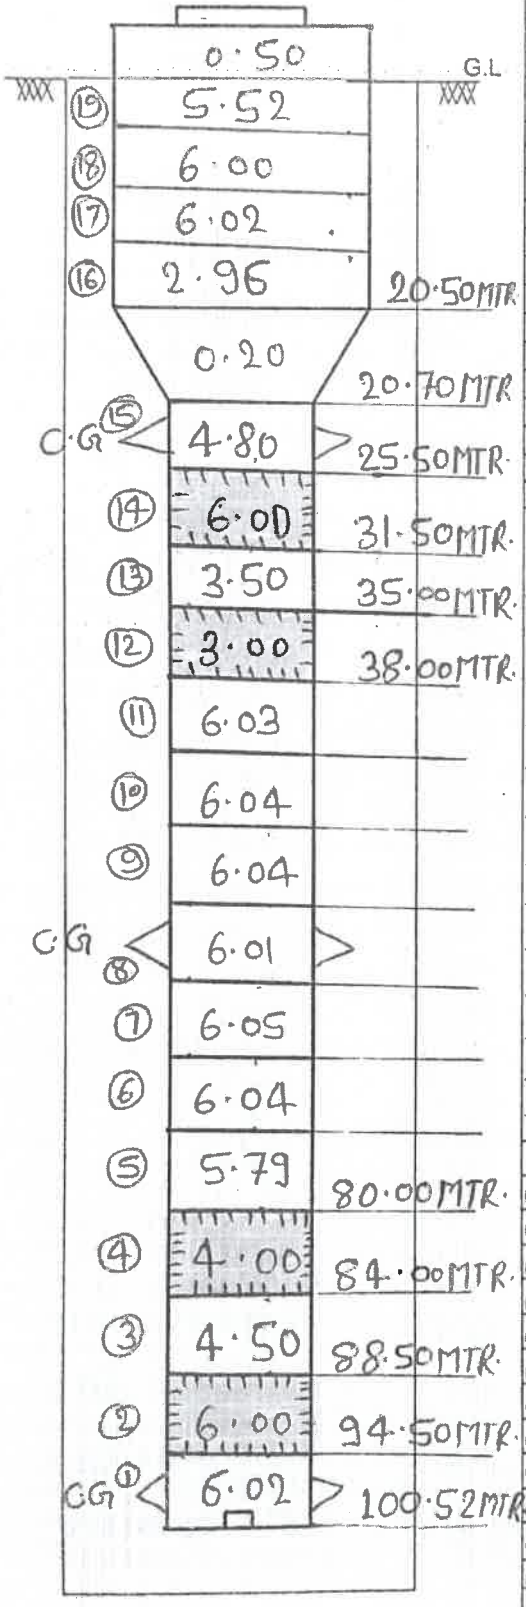

SL	CPR DETAILS		
1	Lowering Date- 4/03/23		
1	Water Discharge in LPM- 720 LPM		
2	Bore well Drilling-		
3	Drilling Depth 500MM Dia-	600MM Dia-	
4	Tube Well Assembly-		
5	300MM Dia	200MM Dia	150MM Dia
6			

1.- LOGGING REPORT

Depth Logged- MBGL Date of Logging-

SL.	Depth Range MBGL	Thicknesss in Mtr.	Remarks
1	35-38	3	Medium
2			
3	80-84	4	Medium
4			
5	88-95	7	Medium
6			
7	25-32	7	Medium
8			
9			
10			
11			

ASSEMBLY DETAILS

.....m.m Dia Housing Pipe A.G.L.....m

.....m.m Dia Housing Pipe .....m

.....m.m Dia Reducer Pipe.....to.....m

.....m m Dia .....Pipe.....to.....m

.....m.m Dia .....Pipe.....to.....m

.....m.m Dia .....Pipe.....to.....m

TOTAL ASSEMBLY=_____m+ A.G.L(m)=_____m

3.- Proposed Assembly for Lowering

(1) 300MM DIA MSERW PLAIN PIPE = 21 MTR.

(2) 200 MM DIA MSERW PLAIN PIPE = 60.82 MTR.

(3) 150MM DIA MSERW PLAIN PIPE =

(4) 300/150 MM DIA REDUCER =

(5) 200/150 MM DIA REDUCER =

(6) ~~150~~ 200MM DIA MSERW SLOTTED PIPE = 19 MTR.

(7) 300 MM DIA WELL CAP =

(8) 200MM WELL CAP =

(9) 150MM DIA CENTER GUIDE = 73

(10) GRAVEL PACKING = 20 m³

(11) 600 MM DIA BORE DIGGING =

(12) 500 MM DIA BORE DIGGING =

TOTAL ASSEMBLY = 100.52 + 0.5 → 101.02 mtr

Total lowering = 100.82

200 mm MS Ring Quty = 14 Nos

300 mm MS Ring Quty = 3 Nos

JMC

Sunil Kumar Yadav.

Unit 1

TPL

Lowering work executed as per assembly chart

Seen

Scanned with OKEN Scanner