SWSM/DWSM

NCC LTD.- GORAKHPUR (UP)

NAME OF THE DISTRICT- Gorakhpur.	TYPE OF RIG M/C- RC/DC.
NAME OF THE BLOCK- Sardarnagar.	SIZE OF BORE- 550 X 500
NAME OF THE GRAM PANCHAYAT- Mahadeba Jangal.	STATIC WATER LEVEL-
NAME OF THE VILLAGE-	J.E Incharge A Maurya A.E Incharge Babban yadav

Discharge - 300 LPM

DEPTH B.G.L IN METER	BORING CHART	STRATA
0 M		Sandy clay
18.3 M		Medium Sand.
23.5 M		Soft clay.
34.4 M		Medium to Fine Sand.
38.6 M		Clay With Kankar.
42.3 M		Sand With Kankar
49.5 M		hard clay
53.2 M		Fine Sand
57.6 M		Sandy clay.
77.3 M		Sand With Kankar
81.7 M		Soft clay
92.2 M		Coarse Sand.
99.5 M		Clay With Kankar.
104.3 M		Medium Sand
108.6 M		Sandy clay With Kankar
120.4 M		Medium Sand
124.7 M		Soft clay
126.2 M		Medium Sand
130.5		clay

EXECUTED ASSEMBLY

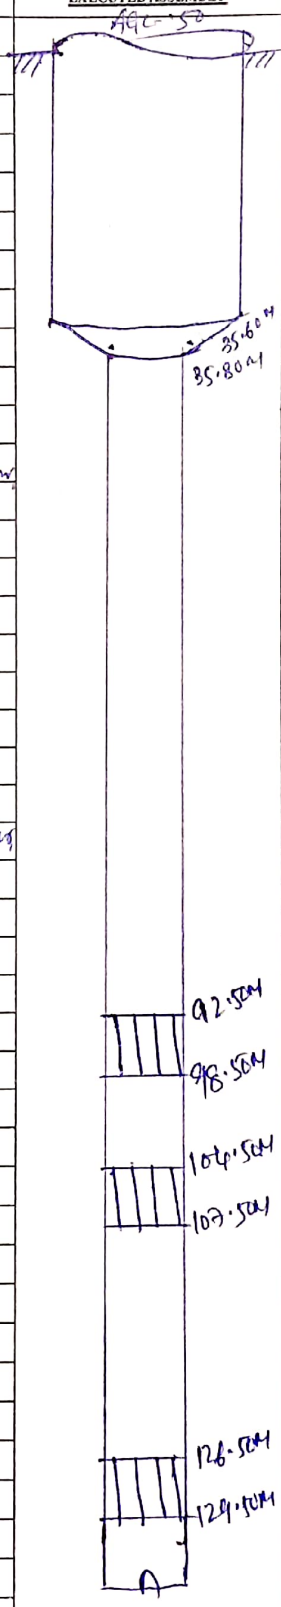

ASSEMBLY DETAILS

300	mm Dia Housing Pipe A.G.L=	.50	m	
300	mm Dia Housing Pipe	0	m to	35.60 m
300	mm Dia Reducer	35.60	m to	35.80 m
150	mm Dia Blind pipe	35.80	m to	92.50 m
150	mm Dia Slotted pipe	92.50	m to	98.50 m
150	mm Dia Blind pipe	98.50	m to	104.50 m
150	mm Dia Slotted pipe	104.50	m to	107.50 m
150	mm Dia Blind pipe	107.50	m to	126.50 m
150	mm Dia Slotted pipe	126.50	m to	129.50 m
150	mm Dia Blind pipe	129.50	m to	135.53 m
	mm Dia pipe		m to	m
	mm Dia pipe		m to	m
Total Assembly= 135.53 m + A.G.L (m) = 136.03 m

ABSTRACT

1.Drilling Started-

2.Drilling Completed/Lowering-

3.Drilling Depth (m)-

4.Assembly Lowered (m)- 136.03

5.Housing Pipe (m)- 36.10

6.Plain Pipe(m)- 87.73

7.Slotted Pipe(m)- 12

8.Reducer(m)- .20

LOGGING REPORT

1- 18 - 23 = 5M
2- 34 - 38 = 4M
3- 42 - 49 = 7M
4- 53 - 57 = 4M
5- 77 - 81 = 4M
6- 92 - 99 = 7M
7- 104 - 108 = 4M
8- 120 - 124 = 4M
9- 126 - 130 = 4M
10-

SOUND TEST-

VERTICALITY TEST-

NCC LTD	J.E & A.E	P.M.C/T.P.I.A	E.E