## BORE WELL DEVELOPMENT CHART (E/M)

### SWSM/DWSM

### NCC LTD.- GORAKHPUR (UP)

NAME OF THE DISTRICT- Gorakhpur
NAME OF THE BLOCK- Khorabar
NAME OF THE GRAM PANCHAYAT- Khirwaniya
NAME OF THE VILLAGE-

TYPE OF RIG M/C- RC/DC.
SIZE OF BORE- 600X550
STATIC WATER LEVEL-
J.E Incharge- A. Maurya A.E Incharge- Babban yadav

Discharge - 1250LPM

| DEPTH B.G.L IN METER | BORING CHART | STRATA |
|---|---|---|
| 0M | | |
| 22.3M | | Sandy clay. |
| 28.6M | | Medium Sand. |
| 32.3M | | Soft clay. |
| 40.5M | | Sand With Kankar. |
| 44.2M | | Hard clay. |
| 56.6M | | Sand With Small Kankar. |
| 60.3M | | Clay With Kankar. |
| 65.7M | | Medium Sand |
| 73.2M | | Soft clay |
| 91.6M | | coarse Sand. |
| 100.3M | | Sandy clay. |
| 107.7M | | Medium Sand. |
| 125.2M | | Clay With Kankar |
| 138.6M | | Medium Sand |
| 140.3M | | soft clay. |
| 146.5M | | Medium Sand |
| 160M | | clay. |

EXECUTED ASSEMBLY

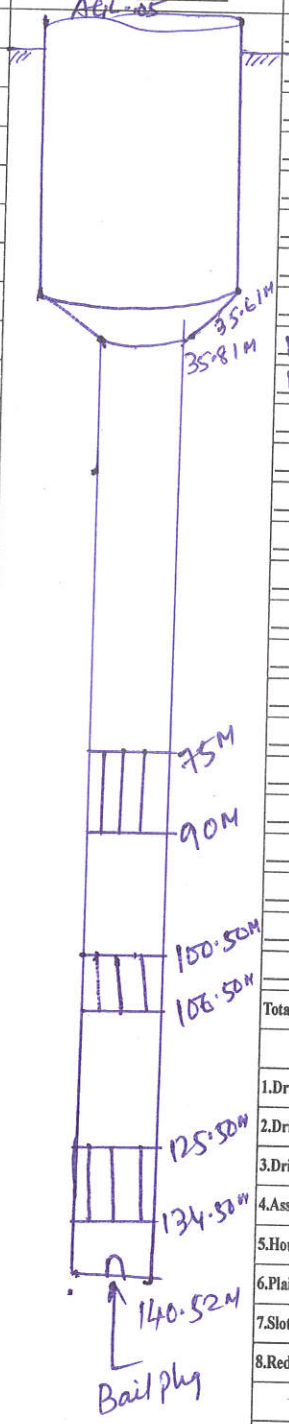


ASSEMBLY DETAILS

| | | | | | |
|---|---|---|---|---|---|
| 300 | mm Dia | Housing Pipe | A.G.L= | 1.50 | m |
| 300 | mm Dia | Housing Pipe | 0 m to | 35.61 | m |
| 300 | mm Dia | Reducer | 35.61 m to | 35.81 | m |
| 150 | mm Dia | Blind pipe | 35.81 m to | 75 | m |
| 150 | mm Dia | Slotted pipe | 75 m to | 90 | m |
| 150 | mm Dia | Blind pipe | 90 m to | 100.50 | m |
| 150 | mm Dia | Slotted pipe | 100.50 m to | 106.50 | m |
| 150 | mm Dia | Blind pipe | 106.50 m to | 125.50 | m |
| 150 | mm Dia | Slotted pipe | 125.50 m to | 134.50 | m |
| 150 | mm Dia | Blind pipe | 134.50 m to | 140.52 | m |
| | mm Dia | pipe | m to | | m |
| | mm Dia | pipe | m to | | m |
Total Assembly= 140.52m + A.G.L (m) = 141.02m

ABSTRACT

1. Drilling Started-
2. Drilling Completed/Lowering- 27/06/23
3. Drilling Depth (m)- ~~160~~ Akm 150m
4. Assembly Lowered (m)- 141.02
5. Housing Pipe (m)- 36.11
6. Plain Pipe(m)- 74.71
7. Slotted Pipe(m)- 30
8. Reducer(m)- .20

LOGGING REPORT

1- 22-28 = 6M
2- 32-40 = 8M
3- 44-56 = 12M
4- 60-65 = 6M
5- 73-91 = 18M
6- 100-107 = 7M
7- 125-138 = 13M
8- 140-146 = 6M
9-
10-

SOUND TEST-
VERTICALITY TEST-

NCC LTD | J.E & A.E | R.M CTRL