BORE WELL DEVELOPMENT CHART (E/M)

SWSM/DWSM

NCC LTD.- GORAKHPUR (UP)

NAME OF THE DISTRICT- Gorakhpur
NAME OF THE BLOCK- Bhathat
NAME OF THE GRAM PANCHAYAT- Rampur Thawaipur
NAME OF THE VILLAGE-

TYPE OF RIG M/C- DC
SIZE OF BORE- 600 X 500 mm
STATIC WATER LEVEL-
J.E Incharge- Ajit Maurya, Babbanu Yadav

Discharge of tubewell- 750 LPM. Assembly Size- 300 X 150

DEPTH B.G.L IN METER	BORING CHART	STRATA
0.0 m		
3.5 m		Clay
		Sandy clay
16 m		Medium Sand
20.5 m		Coarse Sand + Kankar
24 m		Medium Sand
28 m		
		Medium Sand + Kankar + Soil
40.40 m		Medium Sand
66 m		Clay
69.2 m		Very Fine Sand
73.2 m		Sandy Clay
80.1 m		Medium Sand
87.5 m		Clay
92.2 m		Medium Sand
100.5 m		Sandy Clay
134.2 m		Medium Sand.
150.4 m		Clay
175 m		

EXECUTED ASSEMBLY

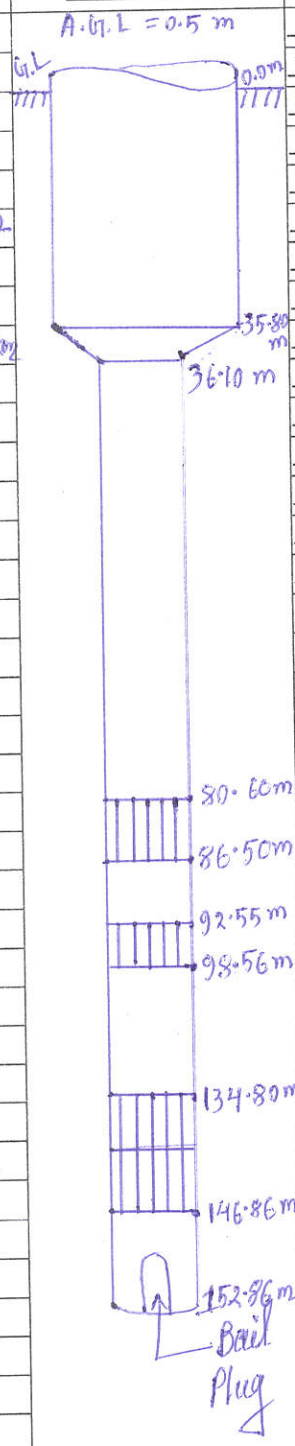

ASSEMBLY DETAILS

300	mm Dia Housing Pipe A.G.L=	0.50	m	
300	mm Dia Housing Pipe	0.0 m to	35.80	m
300	mm Dia Reducer	35.80 m to	36.10	m
150	mm Dia Blind pipe	36.10 m to	80.60	m
150	mm Dia Slotted pipe	80.60 m to	86.50	m
150	mm Dia Blind pipe	86.50 m to	92.55	m
150	mm Dia Slotted pipe	92.55 m to	98.56	m
150	mm Dia Blind pipe	98.56 m to	134.8	m
150	mm Dia Slotted pipe	134.80 m to	146.86	m
150	mm Dia Blind pipe	146.86 m to	152.86	m

Total Assembly= 152.86 m + A.G.L (m) = 153.36 m

ABSTRACT

1. Drilling Started-
2. Drilling Completed/Lowering- 31/10/2021
3. Drilling Depth (m)- 175 m
4. Assembly Lowered (m)- 153.36 m
5. Housing Pipe (m)- 36.30 m
6. Plain Pipe(m)- 92.79 m
7. Slotted Pipe(m)- 23.97 m
8. Reducer(m)- 0.30 m

LOGGING REPORT

1- 16.0 – 20.0 m = 04.0m
2- 24.0 – 28.0 m = 04.0m
3- 40.0 – 66.0 m = 26.0 m
4- 69.0 – 73.0 m = 04.0 m
5- 80.0 – 87.0 m = 07.0 m
6- 92.0 – 100.0 m = 08.0m
7- 134.0 – 150.0 m = 16.0 m
8-
9-
10-

SOUND TEST-
VERTICALITY TEST-

NCC LTD	J.E & A.E	P.M.C/T.P.I.A	E.E