ORE WELL DEVELOPMENT CHART (E/M)

SWSM/DWSM

NCC LTD.- GORAKHPUR (UP)

NAME OF THE DISTRICT- Gorakhpur.	TYPE OF RIG M/C- RC/DC.
NAME OF THE BLOCK- Pipraich.	SIZE OF BORE- 600X500
NAME OF THE GRAM PANCHAYAT- Chilbilwa	STATIC WATER LEVEL-
NAME OF THE VILLAGE-	J.E Incharge A. Maurya A.E Incharge Babban yadav.

Discharge- 1000 LPM.

DEPTH B.G.L IN METER	BORING CHART	STRATA
0M		clay
24.3M		Medium Sand.
34.5M		Sandy clay.
40.2M		Medium Sand.
45.6M		Soft clay.
52.4M		~~Medium Sand~~ Fine sand
56.7M		Sandy clay.
62.3M		Medium sand
82.6M		Soft clay.
98.2M		Medium sand
108.5M		Sandy clay
118.3M		Medium Sand
122.6M		clay.
165M		

EXECUTED ASSEMBLY

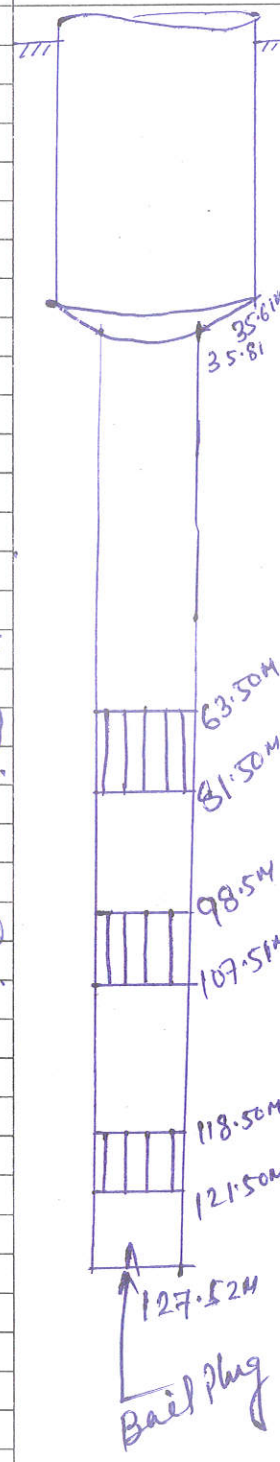

ASSEMBLY DETAILS

300	mm Dia Housing Pipe A.G.L=	.50	m		
300	mm Dia Housing Pipe	0	m to	35.61	m
300	mm Dia Reducer	35.61	m to	35.81	m
150	mm Dia Blind pipe	35.81	m to	63.50	m
150	mm Dia Slotted pipe	63.50	m to	81.50	m
150	mm Dia Blind pipe	81.50	m to	98.51	m
150	mm Dia Slotted pipe	98.51	m to	107.51	m
150	mm Dia Blind pipe	107.51	m to	118.50	m
150	mm Dia Slotted pipe	118.50	m to	121.50	m
150	mm Dia Blind pipe	121.50	m to	127.52	m
	mm Dia pipe		m to		m
	mm Dia pipe		m to		m
Total Assembly= 127.52 m + A.G.L (m) = 128.02 m

ABSTRACT

1.Drilling Started-

2.Drilling Completed/Lowering- 16/09/23

3.Drilling Depth (m)- ~~165~~ 150

4.Assembly Lowered (m)- 128.02

5.Housing Pipe (m)- ~~36.61~~ 36.11

6.Plain Pipe(m)- 61.71

7.Slotted Pipe(m)- 30

8.Reducer(m)- .20

LOGGING REPORT

1- 24 - 34 = 10M
2- 40 - 45 = 5M
3- 52 - 56 = 4M
4- 62 - 82 = 20M
5- 98 - 108 = 10M
6- 118 - 122 = 4M.
7-
8-
9-
10-

SOUND TEST-

VERTICALITY TEST-

NCC LTD	J.E & A.E	R.M.C/T.R.I.A	E.E
[signature]	Akm	[signature]	