# BORE WELL DEVELOPMENT CHART (E/M)

SWSM/DWSM

NCC LTD.- GORAKHPUR (UP)

NAME OF THE DISTRICT- GORAKHPUR

NAME OF THE BLOCK- CHARGAWAN

NAME OF THE GRAM PANCHAYAT- Barauli

NAME OF THE VILLAGE-

TYPE OF RIG M/C-

SIZE OF BORE- 550 X 500 mm

STATIC WATER LEVEL-

J.E Incharge- Ajit Maurya A.E Incharge- Baban Yadav

Discharge - 500 LPM

| DEPTH B.G.L IN METER | BORING CHART | STRATA |
|---|---|---|
| 0m. | | |
| 24m | 24.5 M | clay. |
| 34.7 M | | Fine Sand |
| 40m. | 40 M | Sandy clay. |
| 50.0 M | | do Sand + Kankar. |
| 62.3 M | | clay + Kankar. |
| 78.2 M | | Medium Sand. |
| 90.2 M | | hard clay. |
| 98.8 M | | Sand + Kankar. |
| 128.5 M | | clay with Kankar. |
| 144.0 M | | Coose Sand. |
| 175 M | | Clay. |

EXECUTED ASSEMBLY

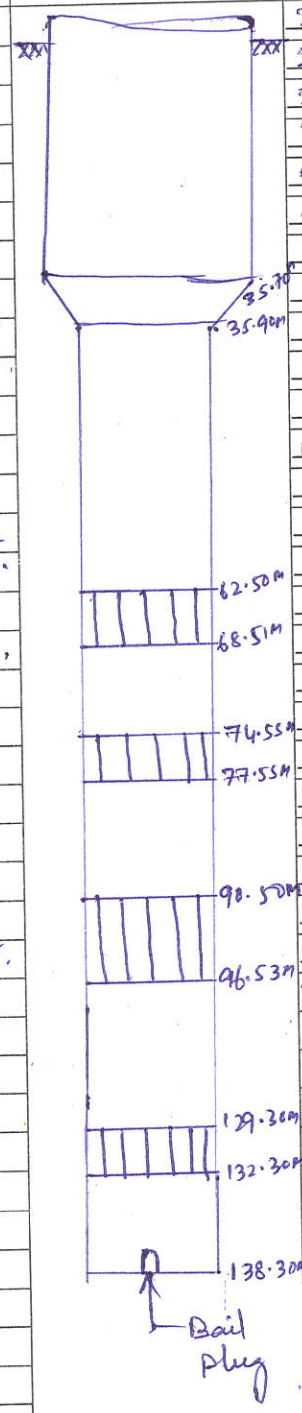


ASSEMBLY DETAILS

| | | | | |
|---|---|---|---|---|
| 200 | mm Dia Housing Pipe A.G.L= | .5 | m | |
| 200 | mm Dia Housing Pipe | 0 m to | 35.70 | m |
| 200 | mm Dia Reducer | 35.70 m to | 35.90 | m |
| 150 | mm Dia Blind pipe | 35.90 m to | 62.50 | m |
| 150 | mm Dia Slotted pipe | 62.50 m to | 68.51 | m |
| 150 | mm Dia Blind pipe | 68.51 m to | 74.55 | m |
| 150 | mm Dia Slotted pipe | 74.55 m to | 77.55 | m |
| 150 | mm Dia Blind pipe | 77.55 m to | 90.50 | m |
| 150 | mm Dia Slotted pipe | 90.50 m to | 96.53 | m |
| 150 | mm Dia Blind pipe | 96.53 m to | 129.30 | m |
| 150 | mm Dia Slotted pipe | 129.30 m to | 132.30 | m |
| 150 | mm Dia Blind pipe | 132.30 m to | 138.30 | m |
| | mm Dia pipe | m to | m | |
| | mm Dia pipe | m to | m | |
Total Assembly= 138.30 m + A.G.L (m) = .5 m

ABSTRACT

1.Drilling Started-

2.Drilling Completed/Lowering- ~~138.80m~~ 26/02/2022

3.Drilling Depth (m)- 175M.

4.Assembly Lowered (m)- 138.80 M.

5.Housing Pipe (m)- 36.20 M.

6.Plain Pipe(m)- 83.96 M

7.Slotted Pipe(m)- 18.04 M

8.Reducer(m)- 0.200 m

LOGGING REPORT

1- 24.0 - 34.0 = 10.0

2- 40.0 - 50.0 = 10.0

3- 62.0 - 78.0 = 16.0

4- 90.0 - 98.0 = 8.0

5- 128 - 144.0 = 16.0

6-

7-

8-

9-

10-

SOUND TEST-

VERTICALITY TEST-

| NCC LTD | J.E & A.E | P.M.C/T.P.I.A | E.E |
|---|---|---|---|