BORE WELL DEVELOPMENT CHART (E/M)

SWSM/DWSM

NCC LTD.- GORAKHPUR (UP)

NAME OF THE DISTRICT- Gorakhpur.	TYPE OF RIG M/C- RC/DC.
NAME OF THE BLOCK- Campierganj	SIZE OF BORE- 550X 500.
NAME OF THE GRAM PANCHAYAT- Badshapur.	STATIC WATER LEVEL-
NAME OF THE VILLAGE-	J.E Incharge A. Maurya A.E Incharge Babban yadav

Discharge - 450 LPM

DEPTH B.G.L IN METER	BORING CHART	STRATA
0M		Clay.
26.2M		Medium Sand
34.6M		Soft clay.
46.4M		~~Medium Sand~~ Fine Sand.
50.7M		Sandy clay.
58.3M		Medium to Fine sand.
62.6M		hard Clay.
67.4M		~~Sand With~~ Kankar.
74.7M		Clay With Kankar.
121.2M		Medium Sand.
128.6M		Soft clay.
156.3M		Coarse Sand.
163.5M		Sandy clay.
166.4M		Medium Sand.
174.6M		Soft Clay.
176.3M		~~Medium Sand.~~
180.5		Clay.
200M		

EXECUTED ASSEMBLY

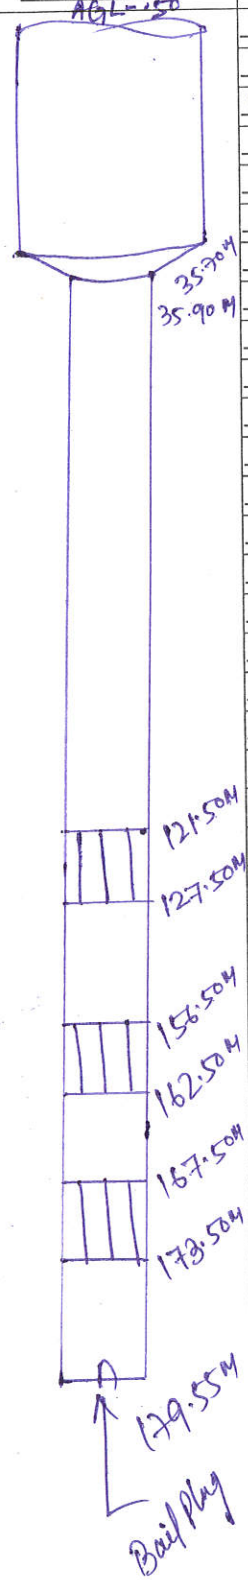

ASSEMBLY DETAILS

200 mm Dia Housing Pipe A.G.L= .50 m
200 mm Dia Housing Pipe 0 m to 35.70m
200 mm Dia Reducer 35.70m to 35.90 m
150 mm Dia Blind pipe 35.90 m to 121.50m
150 mm Dia Slotted pipe 121.50 m to 127.50m
150 mm Dia Blind pipe 127.50 m to 156.50m
150 mm Dia Slotted pipe 156.50m to 162.50m
150 mm Dia Blind pipe 162.50m to 167.50m
150 mm Dia Slotted pipe 167.50 m to 173.50m
150 mm Dia Blind pipe 173.50 m to 179.55m
mm Dia pipe m to m
mm Dia pipe m to m
Total Assembly= 179.55 m + A.G.L (m) = 180.05m

ABSTRACT

1.Drilling Started- [illegible]
2.Drilling Completed/Lowering- 03/11/23.
3.Drilling Depth (m)- ~~200~~ Akm 195
4.Assembly Lowered (m)- 180.05
5.Housing Pipe (m)- 36.20
6.Plain Pipe(m)- 125.65
7.Slotted Pipe(m)- 18
8.Reducer(m)- .20

LOGGING REPORT

1- 26-34= 8M
2- 46-50= 4M
3- 58-62 = 4M
4- 67-74 = 7M
5- 121-128 = 7M
6- 156-163 = 7M
7- 166-174 = 8M
8- 176-180 = 4M.
9-
10-

SOUND TEST-

VERTICALITY TEST-

NCC LTD	J.E & A.E	P.M.C/T.P.I.A	E.E
[signature]	Akm	[signature]	