BORE WELL DEVELOPMENT CHART (E/M)

SWSM/DWSM

NCC LTD.- GORAKHPUR (UP)

NAME OF THE DISTRICT- Gorakhpur.
NAME OF THE BLOCK- Sahjanwa.
NAME OF THE GRAM PANCHAYAT- Khiridand.
NAME OF THE VILLAGE-

TYPE OF RIG M/C- DC / RC.
SIZE OF BORE- 600 x 500
STATIC WATER LEVEL-
J.E Incharge_____ A.E Incharge- Babban yadav.

Discharge, Q = 650 LPM

DEPTH B.G.L IN METER	BORING CHART	STRATA
0M		
		clay.
28.8M		
		Sand + kankar.
35.5M		
		Sandy clay.
49.4M		
		Fine Sand.
65.6M		
		hard clay
75.3M		
		Medium Sand.
87.7M		
		Soft clay.
93.2M		
		core Sand.
97.8M		
		clay with kankar.
122.3M		
		Medium Sand
135.6M		
		clay.
160M		

EXECUTED ASSEMBLY

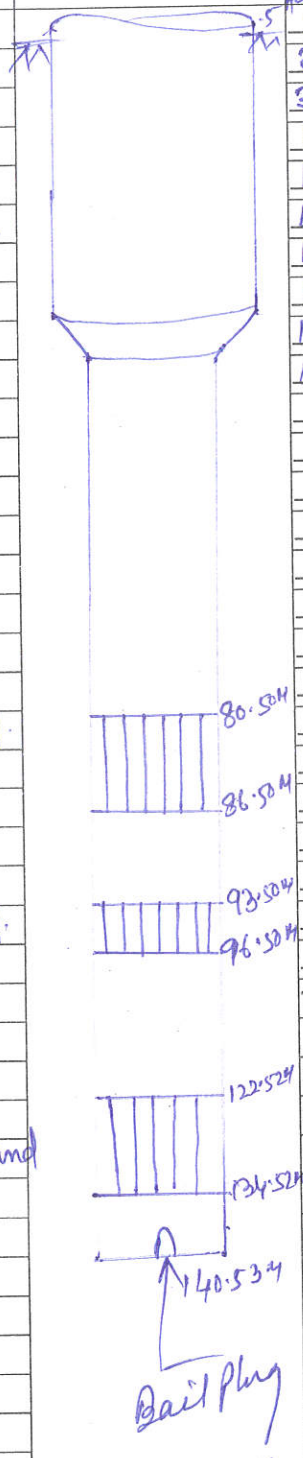

ASSEMBLY DETAILS

300	mm Dia	Housing Pipe A.G.L=	.5	m
300	mm Dia	Housing Pipe	0 m to 35.54	m
300	mm Dia	Reducer	35.54 m to 35.74	m
150	mm Dia	Blind pipe	35.74 m to 80.50	m
150	mm Dia	Slotted pipe	80.50 m to 86.50	m
150	mm Dia	Blind pipe	86.50 m to 93.50	m
150	mm Dia	Slotted pipe	93.50 m to 96.50	m
150	mm Dia	Blind pipe	96.50 m to 122.52	m
150	mm Dia	Slotted pipe	122.52 m to 134.52	m
150	mm Dia	Blind pipe	134.52 m to 140.53	m
	mm Dia	pipe	m to	m

(repeated mm Dia ____ pipe ____ m to ____ m)

Total Assembly= 140.53 m + A.G.L (m) = 141.03 m

ABSTRACT

1. Drilling Started-
2. Drilling Completed/Lowering- 08/06/2022
3. Drilling Depth (m)- 160
4. Assembly Lowered (m)- 141.03.
5. Housing Pipe (m)- 36.04.
6. Plain Pipe(m)- 83.79.
7. Slotted Pipe(m)- 21 (LCG)
8. Reducer(m)- .2

LOGGING REPORT

1- 28 - 35 = 7
2- 49 - 65 = 16
3- 75 - 87 = 12
4- 93 - 97 = 4
5- 122 - 135 = 13
6-
7-
8-
9-
10-

SOUND TEST-
VERTICALITY TEST-

NCC LTD	J.E & A.E	P.M.C/T.P.I.A	E.E