BORE WELL DEVELOPMENT CHART (E/M)

SWSM/DWSM

NCC LTD.- GORAKHPUR (UP)

NAME OF THE DISTRICT- Gorakhpur.

NAME OF THE BLOCK- Khajni

NAME OF THE GRAM PANCHAYAT- Bigahi

NAME OF THE VILLAGE-

Discharge-700LPM.

TYPE OF RIG M/C- DC

SIZE OF BORE- 600X500

STATIC WATER LEVEL-

J.E Incharge_____ A.E Incharge Babban Yadav.

DEPTH B.G.L IN METER	BORING CHART	STRATA
OM		
		Sandy clay.
22.4M		
		Sand + Kankar.
30.6M		
		Clay With Kankar.
0.3M		
		Medium Sand.
86.5M		
		hard clay.
93.2M		Coarse Sand.
100.6M		Soft clay.
114.4M		Fine Sand
118.7M		Sandy clay.
121.1M		Fine Sand.
125.5M		clay with kankar.
130.2M		Medium Sand
148.8M		clay
160M		

EXECUTED ASSEMBLY

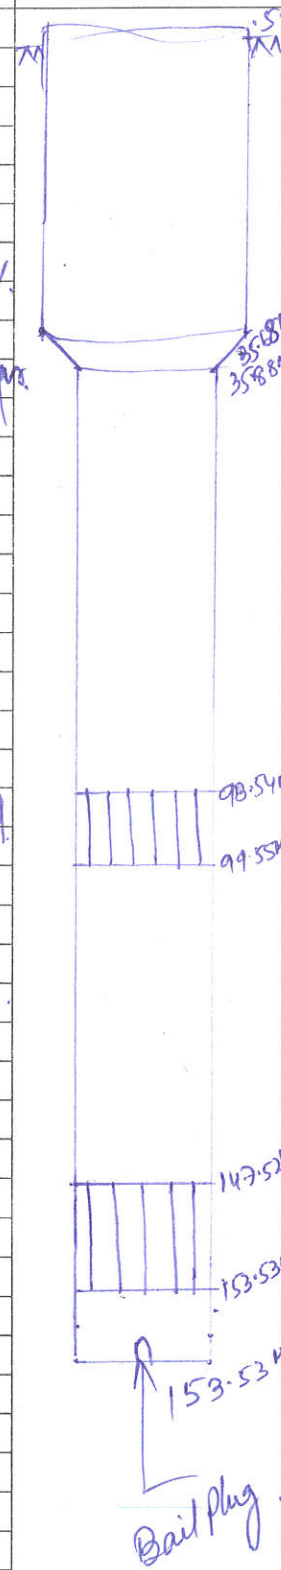

ASSEMBLY DETAILS

300	mm Dia Housing Pipe A.G.L=	.5	m	
300	mm Dia Housing Pipe	0	m to	35.68 m
300	mm Dia Reducer	35.68	m to	35.88 m
150	mm Dia Blind pipe	35.88	m to	93.54 m
150	mm Dia Slotted pipe	93.54	m to	99.55 m
150	mm Dia Blind pipe	99.55	m to	132.49 m
150	mm Dia Slotted pipe	132.49	m to	147.52 m
150	mm Dia Blind pipe	147.52	m to	153.53 m

Total Assembly= 153.53 m + A.G.L (m) = 154.03 m

ABSTRACT

1.Drilling Started-

2.Drilling Completed/Lowering- 19/06/2022

3.Drilling Depth (m)- 160.

4.Assembly Lowered (m)- 154.03.

5.Housing Pipe (m)- 36.18.

6.Plain Pipe(m)- 96.61

7.Slotted Pipe(m)- 21.04.

8.Reducer(m)- .2.

LOGGING REPORT

1- 22-30 = 8

2- 50-86 = 36

3- 93-100 = 7

4- 114-118 = 4

5- 121-125 = 4.

6- 130-148 = 18.

7-

8-

9-

10-

SOUND TEST-

VERTICALITY TEST-

NCC LTD	JE & AE	
Nirmal Singh	Babban Yadav.	