BORE WELL DEVELOPMENT CHART (E/M)

SWSM/DWSM

NCC LTD.- GORAKHPUR (UP)

NAME OF THE DISTRICT- Gorakhpur.
NAME OF THE BLOCK- Khajni
NAME OF THE GRAM PANCHAYAT- Kharhadeur.
NAME OF THE VILLAGE-

TYPE OF RIG M/C- RC/DC.
SIZE OF BORE- 550 X 500
STATIC WATER LEVEL-
J.E Incharge- A. Maurya A.E Incharge- Babban yadav

Discharge – 350 LPM.

DEPTH B.G.L IN METER	BORING CHART	STRATA
0M		clay.
20.2M		Sand With Kankar.
28.5M		Soft clay.
30.3M		Medium Sand.
40.6M		Sandy clay.
50.4M		Medium Sand.
54.5M		Clay With Small Kankar.
62.3M		Medium Sand.
66.6M		hard clay.
86.1M		coarse Sand.
93.5M		Sandy clay.
96.3M		Medium Sand.
100.6M		Sandy clay With Kankar.
110.2M		Medium Sand
121.3M		Soft clay.
130.3		Medium to Fine Sand.
134.5		clay.
155M		

EXECUTED ASSEMBLY

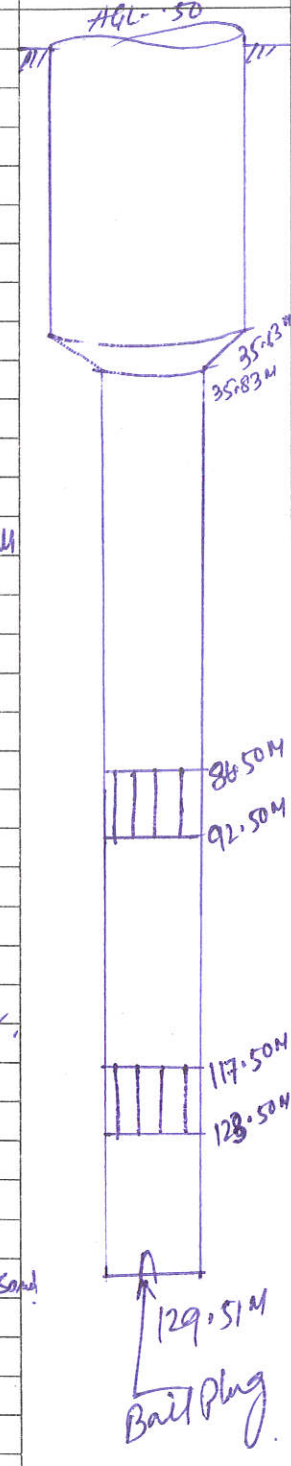

ASSEMBLY DETAILS

300	mm Dia Housing Pipe A.G.L=	.50	m	
200	mm Dia Housing Pipe	0	m to	35.63 m
200	mm Dia Reducer	35.63	m to	35.83 m
250	mm Dia Blind pipe	35.83	m to	86.50 m
150	mm Dia Slotted pipe	86.50	m to	92.50 m
150	mm Dia Blind pipe	92.50	m to	117.50
150	mm Dia Slotted pipe	117.50	m to	123.50
150	mm Dia Blind pipe	123.50	m to	129.51 m

Total Assembly= 129.51 m + A.G.L (m) = 130.01 m

ABSTRACT

1. Drilling Started-
2. Drilling Completed/Lowering- 31/07/23
3. Drilling Depth (m)- ~~155~~ Akm 140
4. Assembly Lowered (m)- 130.01
5. Housing Pipe (m)- 36.13
6. Plain Pipe(m)- 81.68
7. Slotted Pipe(m)- 12
8. Reducer(m)- .20

LOGGING REPORT

1- 20 - 28 = 08 M
2- 30 - 40 = 10 M
3- 50 - 54 = 04 M
4- 62 - 66 = 04 M
5- 86 - 93 = 07 M
6- 96 - 100 = 04 M
7- 110 - 124 = 14 M
8- 130 - 134 = 4 M.
9-
10-

SOUND TEST-
VERTICALITY TEST-

NCC LTD	JE & A.E	RM/CTE/I.A	E.E
Ashish A/V	Akm	Shailesh	