BORE WELL DEVELOPMENT CHART (E/M)

SWSM/DWSM

NCC LTD.- GORAKHPUR (UP)

NAME OF THE DISTRICT- Gorakhpur.
NAME OF THE BLOCK- Pali
NAME OF THE GRAM PANCHAYAT- Madhopur
NAME OF THE VILLAGE-

TYPE OF RIG M/C- RC/DC.
SIZE OF BORE- 600 x 500
STATIC WATER LEVEL-
J.E Incharge- A. Maurya A.E Incharge- Babban Yadav.

Discharge - 750 LPM.

DEPTH B.G.L IN METER	BORING CHART	STRATA
0M		Sandy clay.
23.2M		Medium Sand.
30.5M		Soft clay.
38.6M		Medium Sand.
43.6M		clay With Kankar.
49.3M		Medium Sand
62.5M		Soft clay.
65.2M		Medium Sand.
69.6M		Sandy clay.
80.3M		Medium Sand
84.5M		hard clay.
102.2M		Sand With small Kankar.
106.6M		clay With Kankar.
103M		Medium Sand.
114.7M		Soft clay
126.4M		Medium Sand.
134.8M		Sandy clay.
137.2M		Medium to fine Sand.
140.6M		

EXECUTED ASSEMBLY

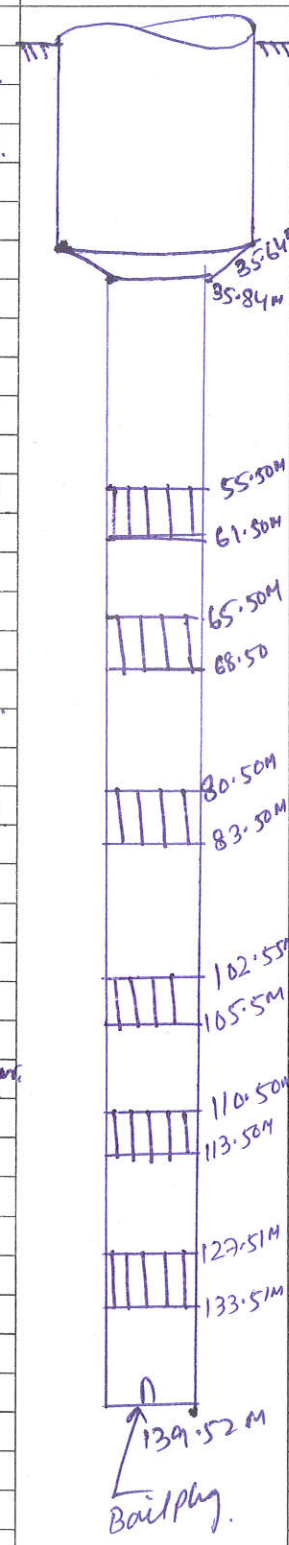

ASSEMBLY DETAILS

300	mm Dia	Housing Pipe	A.G.L= 1.50	m
300	mm Dia	Housing Pipe	0 m to 35.64	m
300	mm Dia	Reducer	35.64 m to 35.84	m
150	mm Dia	Blind pipe	35.84 m to 55.50	m
150	mm Dia	Slotted pipe	55.50 m to 61.50	m
150	mm Dia	Blind pipe	61.50 m to 65.50	m
150	mm Dia	Slotted pipe	65.50 m to 68.50	m
150	mm Dia	Blind pipe	68.50 m to 80.50	m
150	mm Dia	Slotted pipe	80.50 m to 83.50	m
150	mm Dia	Blind pipe	83.50 m to 102.55	m
150	mm Dia	Slotted pipe	102.55 m to 105.55	m
150	mm Dia	Blind pipe	105.55 m to 110.50	m
150	mm Dia	Slotted pipe	110.50 m to 113.50	m
150	mm Dia	Blind pipe	113.50 m to 127.51	m
150	mm Dia	Slotted pipe	127.51 m to 133.51	m
150	mm Dia	Blind pipe	133.51 m to 139.52	m
	mm Dia	pipe	m to	m
	mm Dia	pipe	m to	m
Total Assembly= 139.52 m + A.G.L (m) = 140.02 m

ABSTRACT

1. Drilling Started-
2. Drilling Completed/Lowering- 29/06/23
3. Drilling Depth (m)- ~~165~~ Aku 150
4. Assembly Lowered (m)- 140.02
5. Housing Pipe (m)- 36.14
6. Plain Pipe(m)- 79.68.
7. Slotted Pipe(m)- 24
8. Reducer(m)- 20.

LOGGING REPORT

1- 23 - 30 = 7 M
2- 38 - 45 = 7 M
3- 49 - 62 = 13 M
4- 65 - 69 = 4 M
5- 80 - 84 = 4 M
6- 102 - 106 = 4 M
7- 110 - 114 = 4 M
8- 126 - 134 = 8 M
9- 137 - 140 = 3 M
10-

SOUND TEST-
VERTICALITY TEST-

NCC LTD	JE & AE	MANAGER
Ashok Kr.	Akm	Shailesh