OFFICE OF THE EXECUTIVE ENGINEER, UNICEF PROJECT UNIT (E&M), U.P. JAL NIGAM, SONEBHADR

Actual Tube well assembly lowering and strata Chart of.... Pratap Singh Patti

Block - Sarisawa S.R.N. Bhadohi
Sariyawa

Date of start of drilling : 11/10/14
Date of lowring : 28/10/14
Depth drilled : 195.00m.
Size of Drilled finished bore hole :
Size of T/W assembly lowered : 300 X 150mmφ

Name of machine Cent rig m/c
Length of ..... :
Length of .....
Length of .....

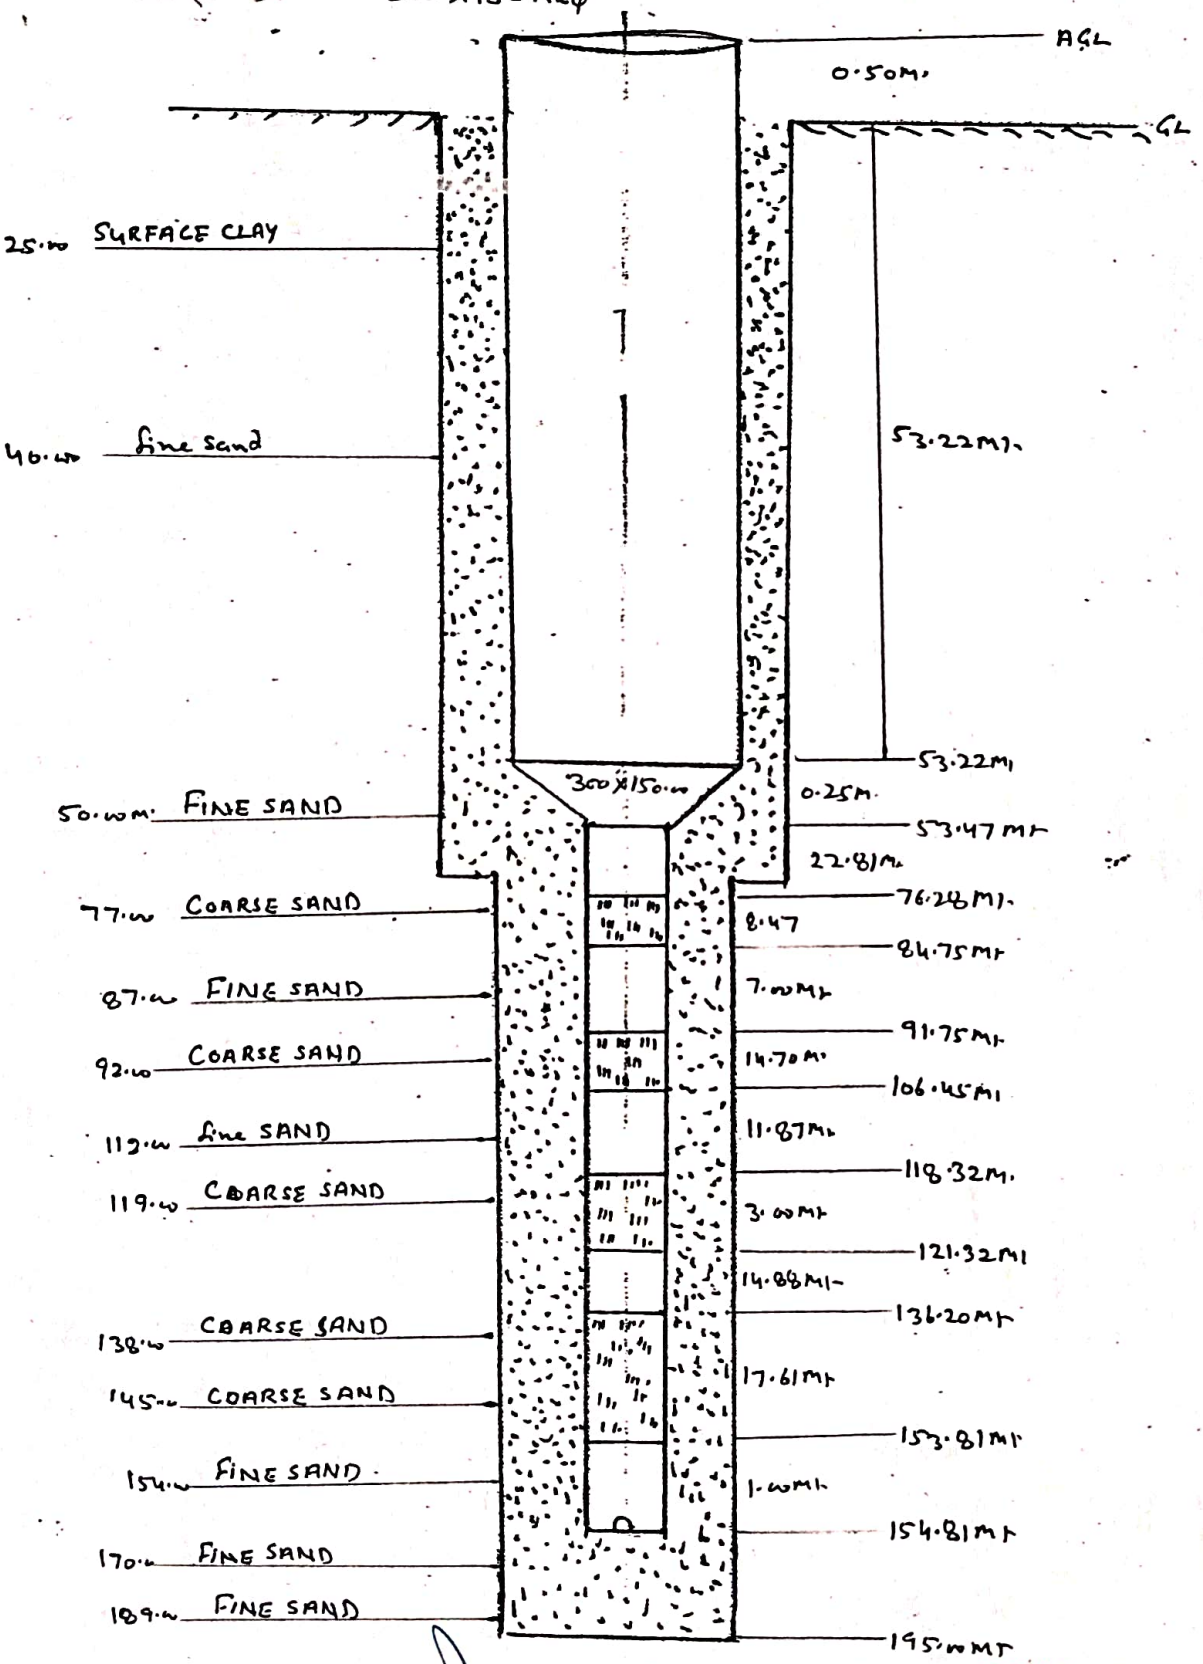

Cont J.E S.D.O J.E (T) E.E